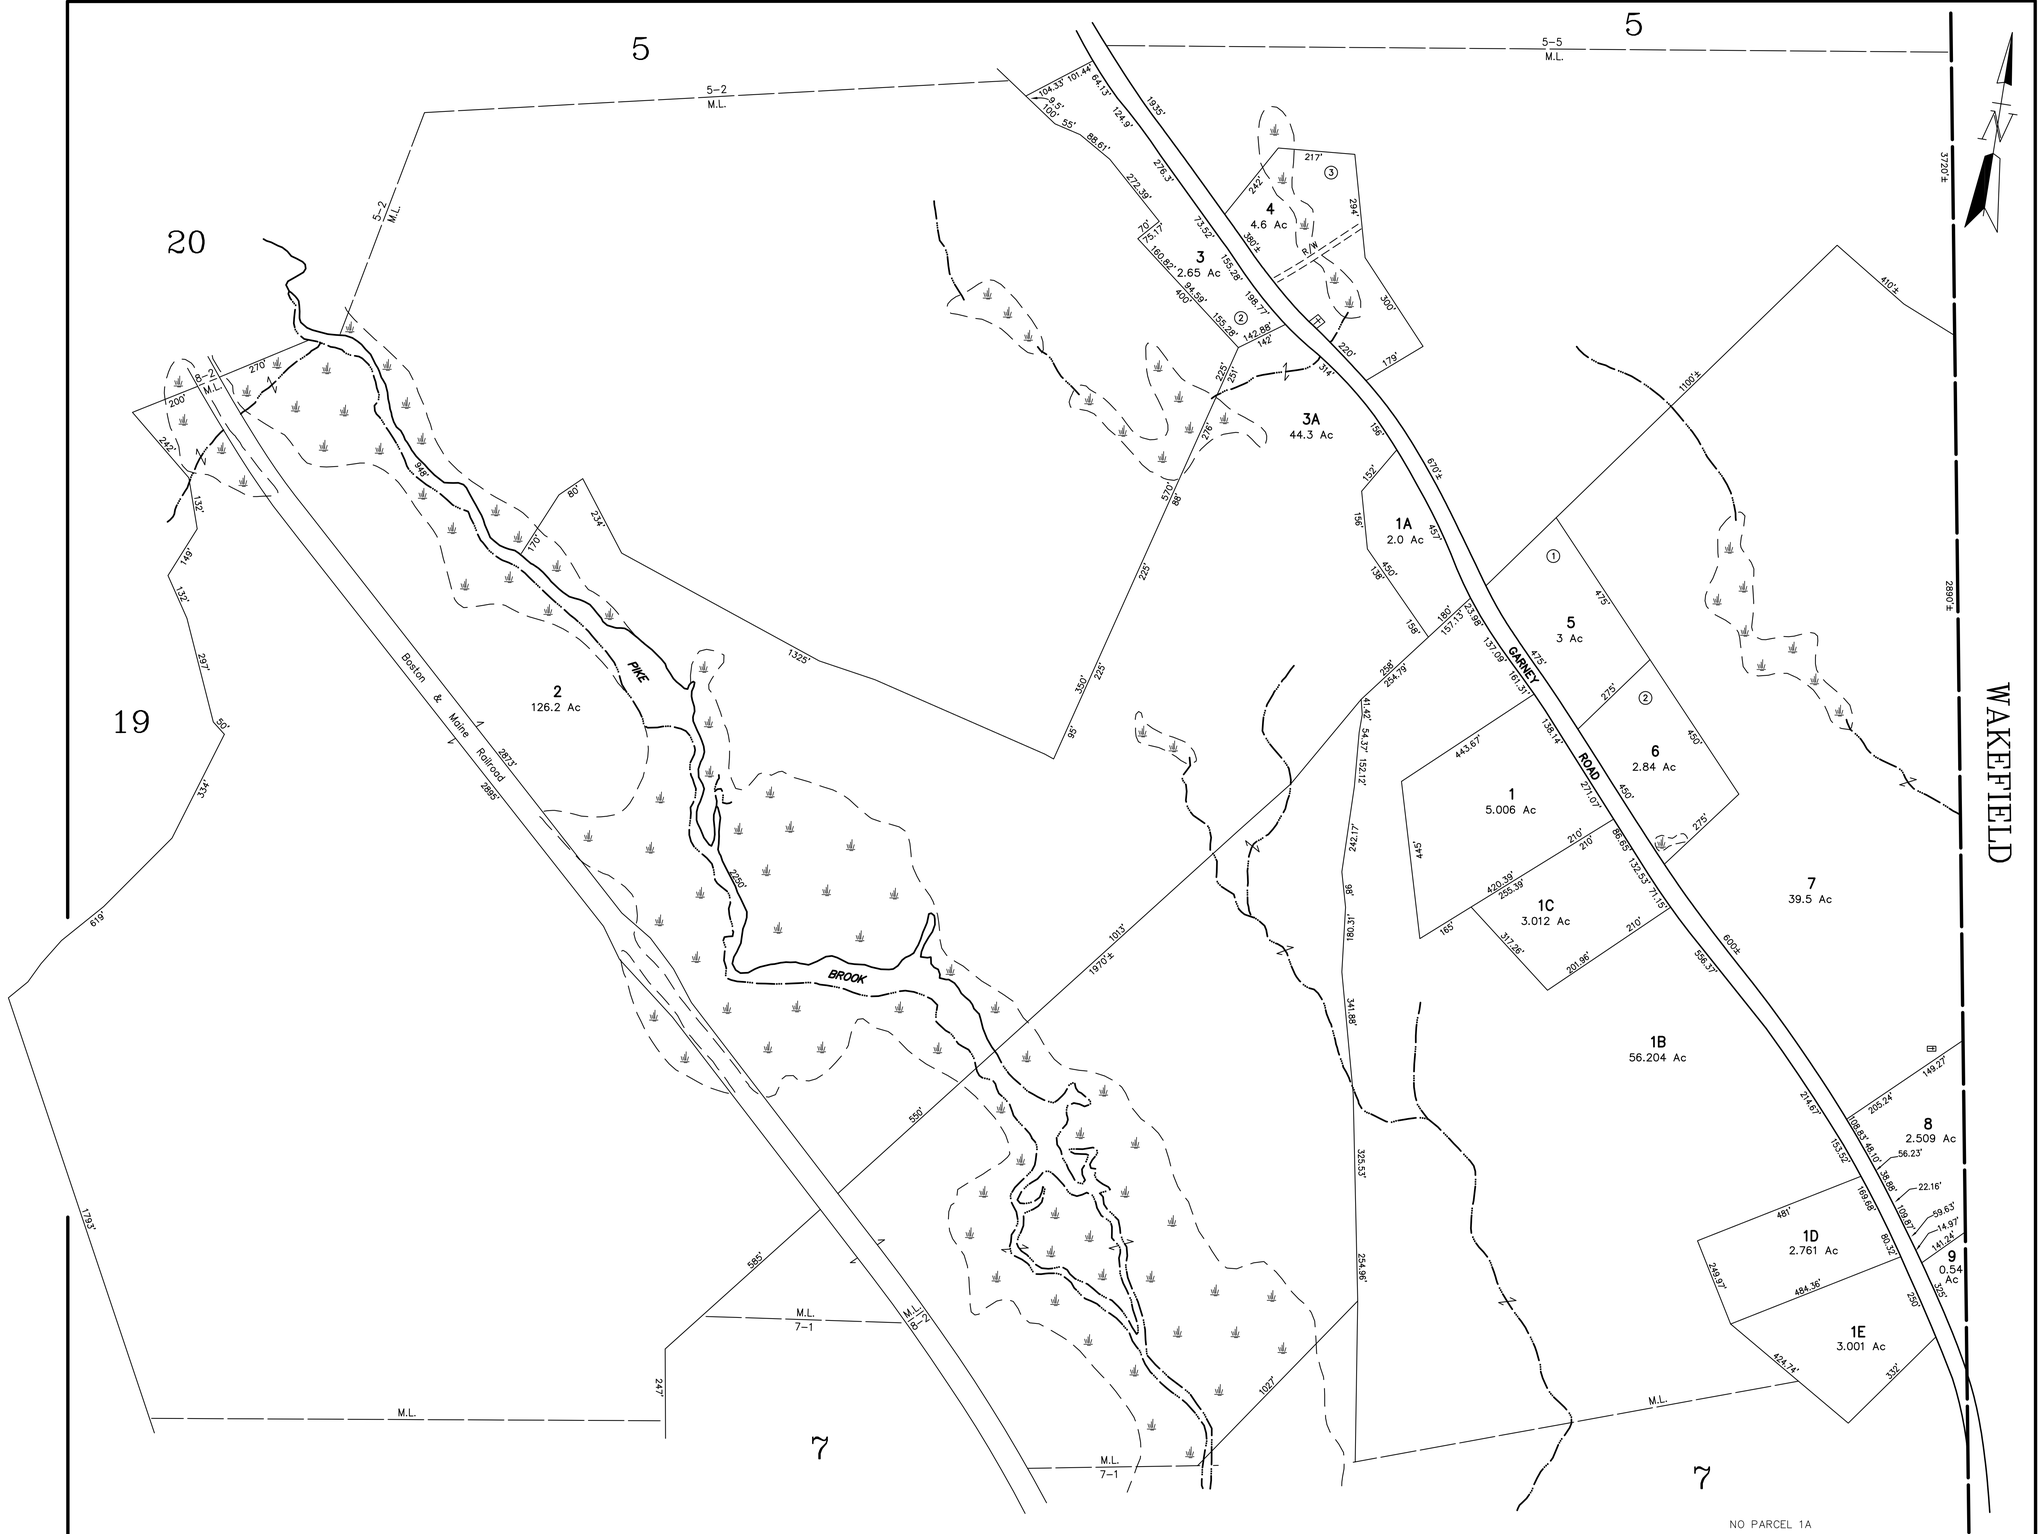


FOR ASSESSMENT PURPOSES ONLY
NOT FOR PROPERTY CONVEYANCES

PREPARED BY PHOTOGRAMMETRIC METHODS BY
JOHN E. O'DONNELL & ASSOCIATES
AUBURN, MAINE
1974

DIGITIZED IN 1996 BY
CARTOGRAPHIC ASSOC. INC.
PROFESSIONAL CONSULTANTS
MUNICIPAL MAPPING – GIS – PROPERTY APPRAISAL
11 PLEASANT STREET, LITTLETON, NEW HAMPSHIRE 03561
(603)444-6768 – 1(800)322-4540 – FAX (603)444-1366

PROPERTY MAP

# BROOKFIELD

NEW HAMPSHIRE

LEGEND

| | |
|---|---|
| ADJACENT SHEET NO. | 12 |
| COMMON OWNERSHIP | OR |
| DEVELOPMENT LOT NO. | ② |
| SCALED DIMENSION | ± |

SCALE IN FEET
0 200 400

6